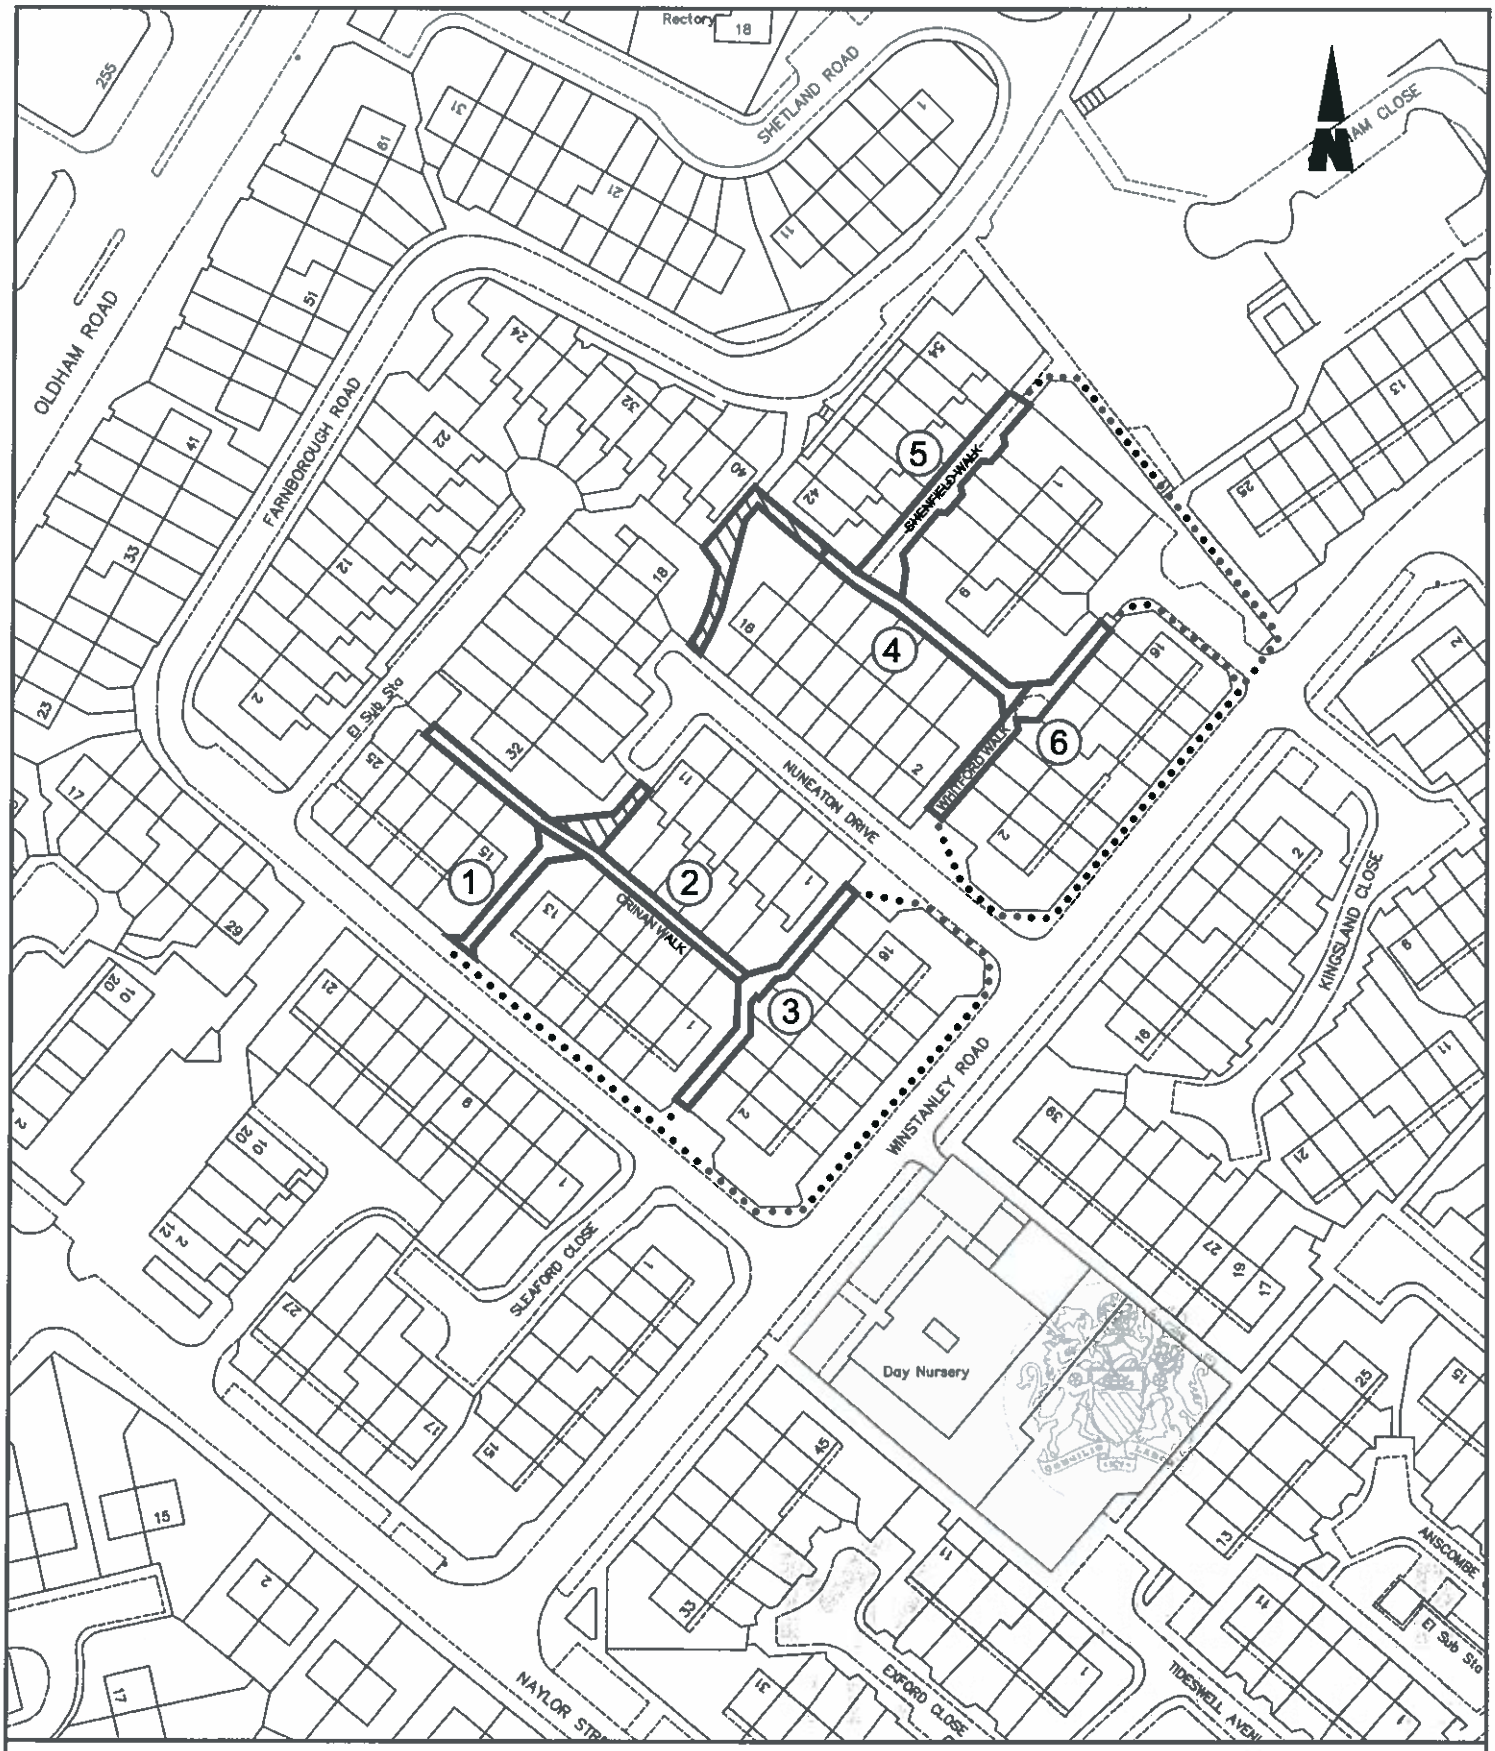

AREAS OF HIGHWAY PROPOSED FOR GATING

REASONABLY CONVENIENT ALTERNATIVE ROUTE

PROPOSED AREA TO BE STOPPED UP AS PART OF SEPERATE APPLICATION

© Crown copyright. All rights reserved. Licence no. 100019568

MANCHESTER CITY COUNCIL
Manchester Engineering Design Consultancy
Salisbury House
Granby Row
Manchester
M1 7DL

Chris Barber C.Eng., MICE Head of Engineering Services
tel: 0161 455 2001 web: www.manchester.gov.uk/medc
fax: 0161 455 2049 email: MEDC@manchester.gov.uk

Gating of Highways - Section 129A Highways Act 1980

Nuneaton Drive Area Alleygating, Miles Platting & Newton Heath

(PSH 125235)

OS Ref. 3856, 3993

SCALE 1:1250

DRAWN: T.WELLS
CHECKED: P.DAVISON
DATE: MARCH 2010
Drawing No. A4/204797/001/A