... Crown Copyright. Unauthorised reproduction infringes Crown Copyright and may lead to prosecution or civil proceedings. Manchester City Council Licence No. 10019568

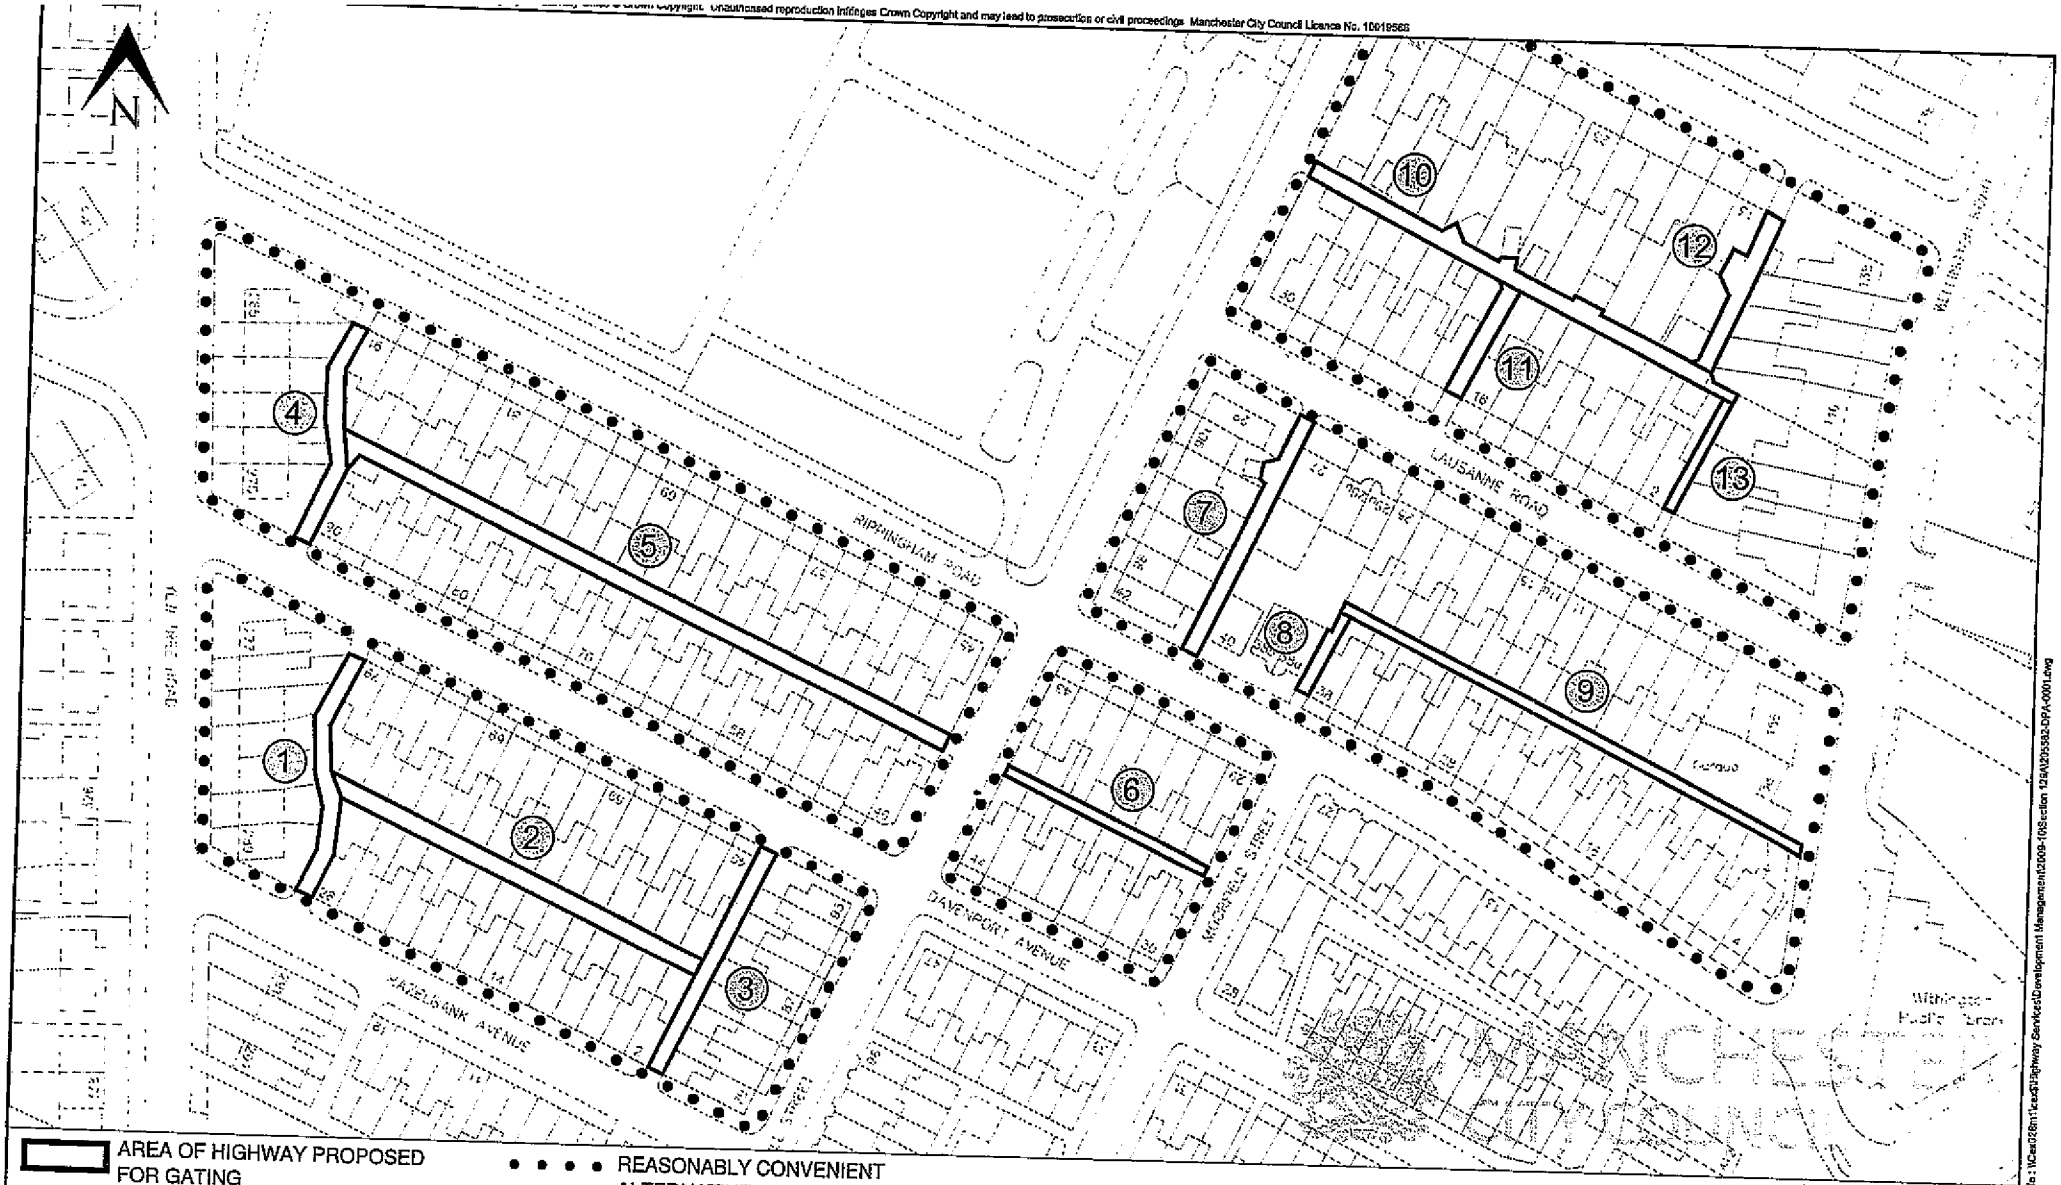

AREA OF HIGHWAY PROPOSED FOR GATING

• • • • REASONABLY CONVENIENT ALTERNATIVE ROUTE

PROJECT TITLE	DRAWING TITLE						
Davenport Avenue Alleygating Area Old Moat (PSH 126043) (OS Ref 3848,3932)	Proposed Gating of Highways Section 129A Highways Act 1980	**Highway Services** PART OF NEIGHBOURHOOD SERVICES HOOPER STREET DEPOT OFF MIDLAND STREET ARDWICK MANCHESTER M12 6LA				MANCHESTER CITY COUNCIL	
		SIZE	SCALE	DATE	DRAWN	CHECKED	APPROVED
		A4	1:1250	13.12.10	ST	PD	PD

DRAWING NUMBER 205582/DPA/001

REV

0 10 mm

CAD File: \\Ces028n1\ces$\Highway Services\Development Management\2009-10\Section 129A\205582-DPA-0001.dwg