No part of this drawing or data file may be reproduced without prior written permission of the Head of Highway Services or approved representative.
Reproduced from the Ordnance Survey mapping with the permission of the Controller of Her Majesty's Stationery Office © Crown Copyright. Unauthorised reproduction infringes Crown Copyright and may lead to prosecution or civil proceedings. Manchester City Council Licence No. 100019568

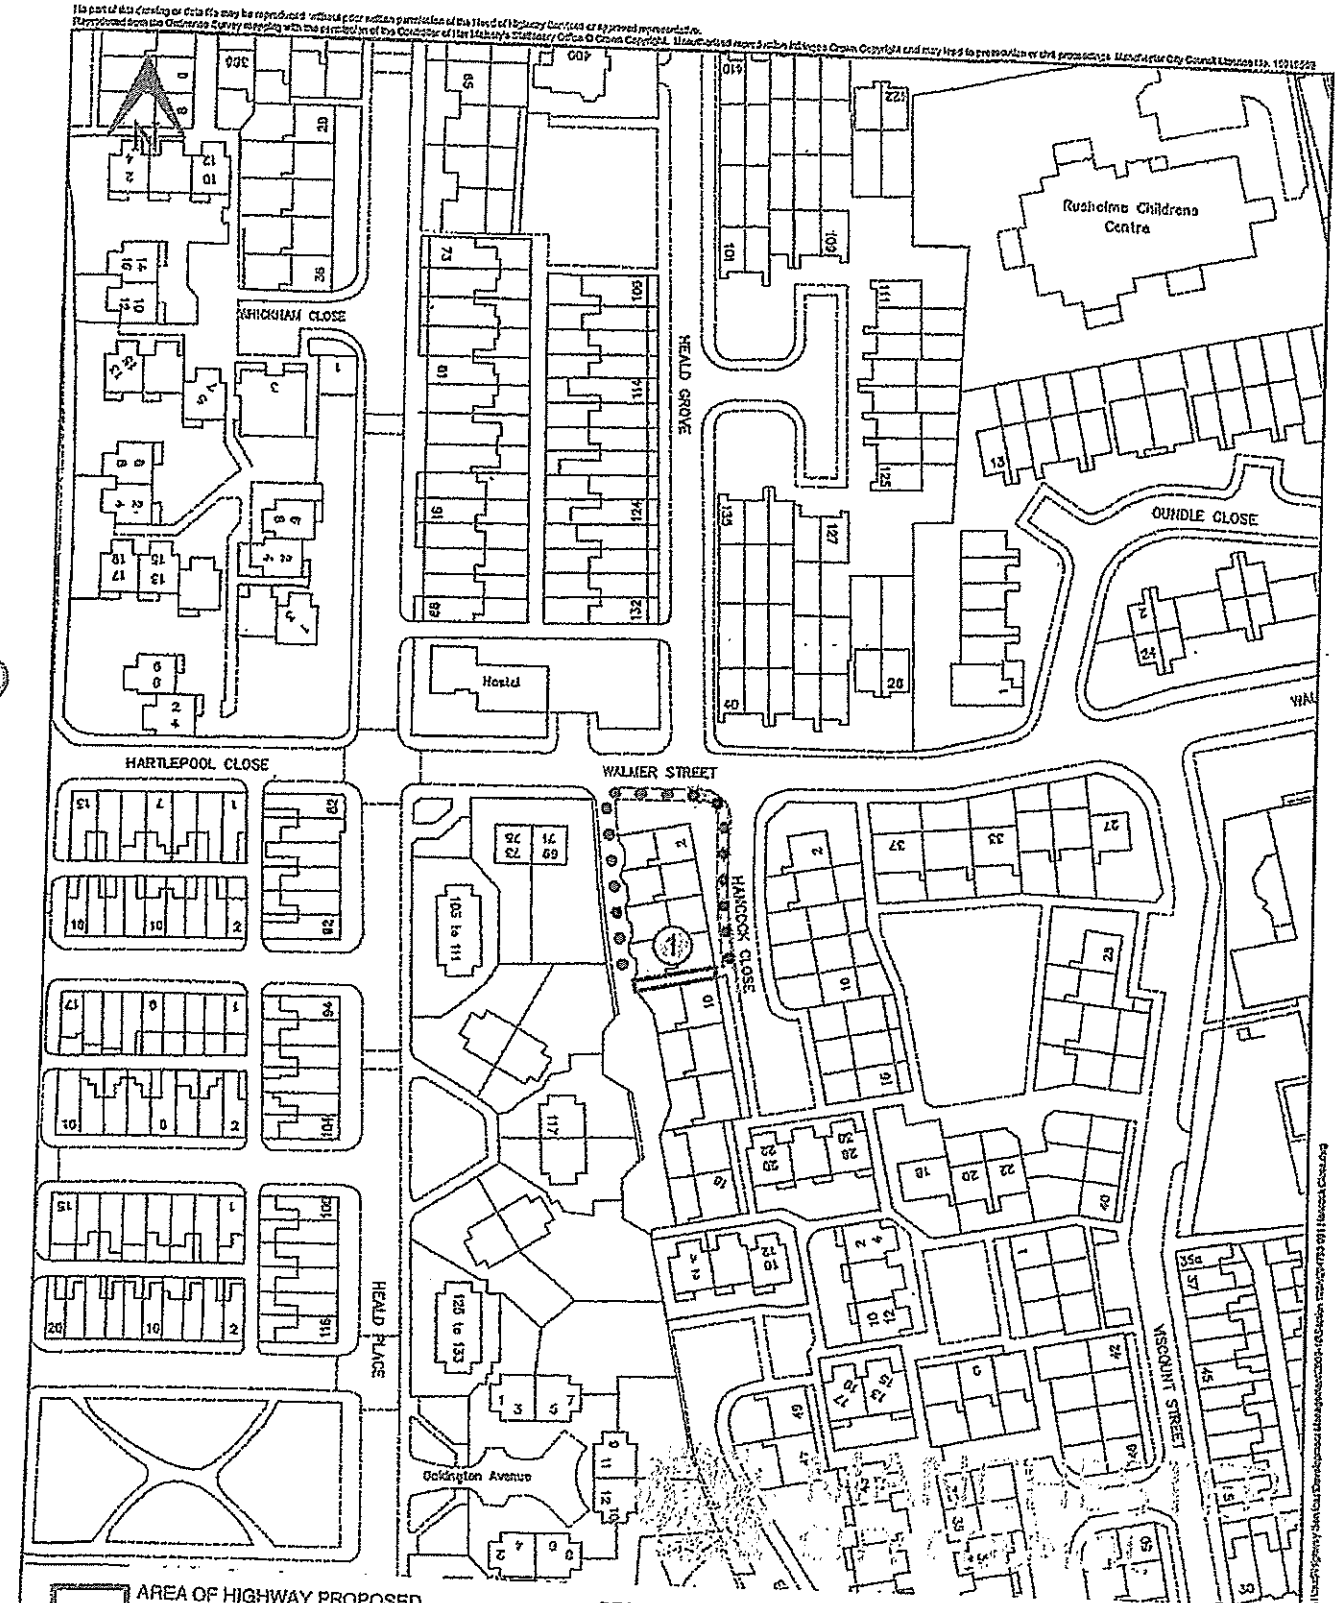

MANCHESTER CITY COUNCIL

Highway Services
PART OF NEIGHBOURHOOD SERVICES
HOOPER STREET DEPOT OFF MIDLAND STREET
ARDWICK MANCHESTER M12 6LA

PROJECT TITLE
Hancock Close Alleygating Area
Rusholme
(PSH 111155)
(OS Ref 3849, 3953)

DRAWING TITLE
Proposed Gating of Highways
Section 129A Highways Act 1980

SIZE	SCALE	DATE	DRAWN	CHECKED	APPROVED
A4	1:1250	12.01.11	ST	PD	PD

DRAWING NUMBER: 204793\001
REV: -

0 10 mm

CAD File: K:\Additional Highways Work\Development Management\204793-111155 Hancock Close.dwg