No part of this drawing or data file may be reproduced without prior written permission of the Head of Highway Services or approved representative.
Reproduced from the Ordnance Survey mapping with the permission of the Controller of Her Majesty's Stationary Office © Crown Copyright. Unauthorised reproduction infringes Crown Copyright and may lead to prosecution or civil proceedings. Manchester City Council Licence No. 10019568

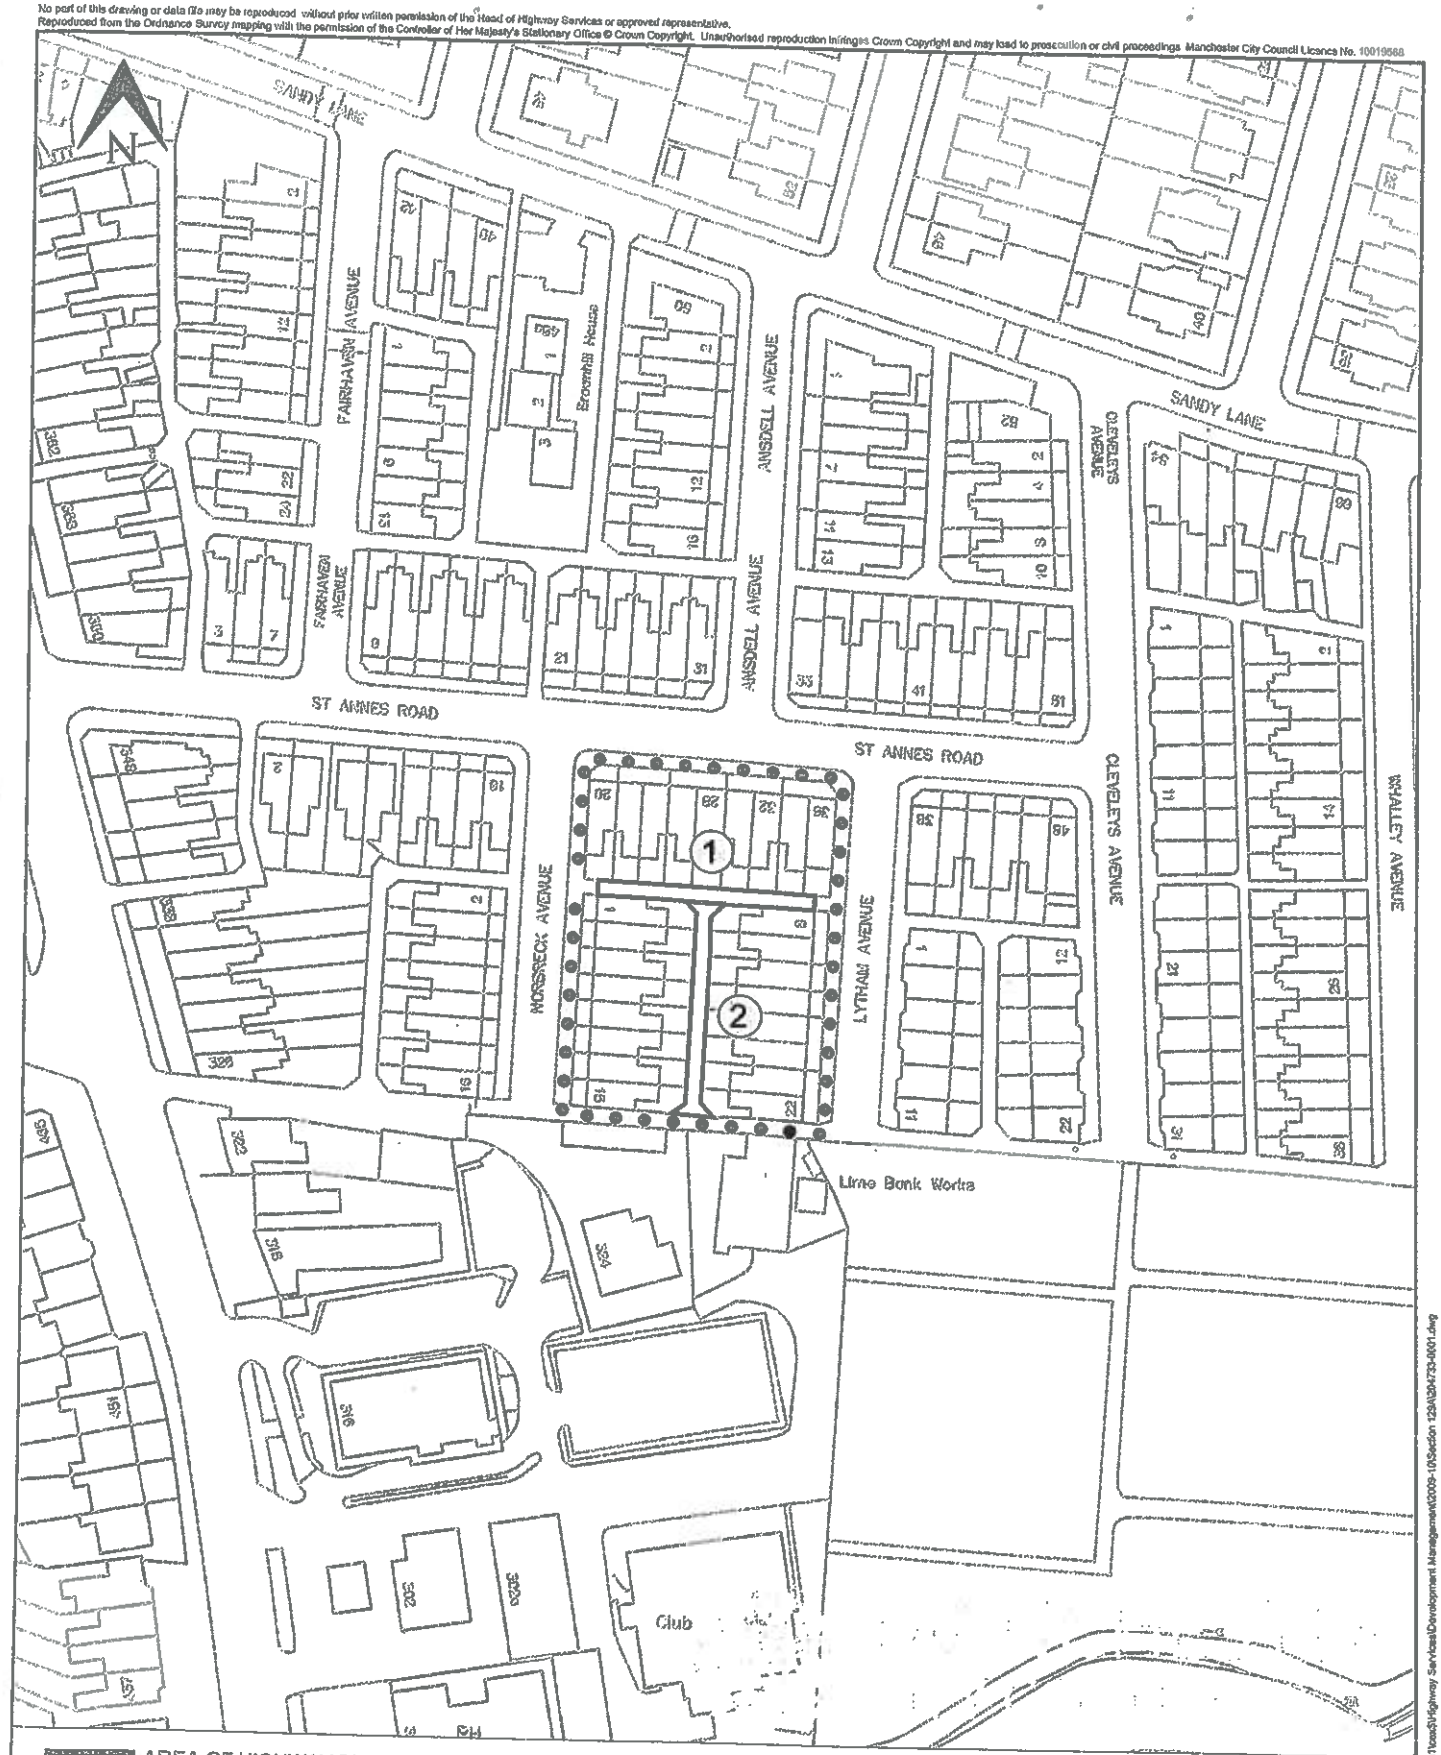

AREA OF HIGHWAY PROPOSED FOR GATING

REASONABLY CONVENIENT ALTERNATIVE ROUTE

OTHER ALLEYGATING PROPOSALS

MANCHESTER CITY COUNCIL

Highway Services
PART OF NEIGHBOURHOOD SERVICES
HOOPER STREET DEPOT OFF MIDLAND STREET
ARDWICK MANCHESTER M12 6LA

PROJECT TITLE
Norbeck Avenue Alleygating Area
Chorlton Park
(PSH 109730)
(OS Ref 3819,3934)

DRAWING TITLE
Proposed Gating of Highways
Section 129A Highways Act 1980

SIZE	SCALE	DATE	DRAWN	CHECKED	APPROVED
A4	1:1250	23.11.10	ST	PD	PD

DRAWING NUMBER 204733-0001

REV -

CAD File : \\Cad026m1\cad$\Highway Services\Development Management\2009-10\Section 129A\204733-0001.dwg

0 10 mm