No part of this drawing or data file may be reproduced without the prior written permission of the Strategic Director of Highways, Transport & Engineering or approved representative. Contains OS Data © Crown copyright and database rights 2017 Ordnance Survey 100019568.

KEY

- PROPOSED NO WAITING AND NO LOADING AT ANY TIME
- PROPOSED NO WAITING AT ANY TIME
- PROPOSED PAY AND DISPLAY PARKING AND RESIDENT PERMIT HOLDER BAYS *
- EXISTING NO WAITING AT ANY TIME
- EXISTING NO WAITING RESTRICTION
- EXISTING NO LOADING AT ANY TIME
- EXISTING LOADING RESTRICTION
- CONSULTATION BOUNDARY
- LOCAL AUTHORITY BOUNDARY

* PROPOSED 'PAY & DISPLAY' PARKING BAY CHARGES

MONDAY TO SUNDAY, 8AM TILL 8PM. THE MAXIMUM STAY TIME IS THREE HOURS.
CHARGES ARE AS FOLLOWS:
UP TO 30 MINUTES - £0.60
UP TO 1 HOUR - £1.25
UP TO 1 HOUR 30 MINUTES - £1.85
UP TO 2 HOURS - £2.50
UP TO 2 HOURS 30 MINUTES - £3.10
UP TO THREE HOURS - £3.70

THESE CHARGES AND TIME RESTRICTIONS DO NOT APPLY TO BLUE BADGE HOLDERS.
NO CHARGE FOR PARKING ON A BANK HOLIDAY.

INDICATIVE NUMBER OF PARKING SPACES AVAILABLE WITHIN PROPOSED BAYS = 75
TWO TYPES OF RESIDENTS PERMITS WOULD BE AVAILABLE, CONSISTENT WITH EXISTING CPZ PERMIT RESTRICTIONS.

C1 PERMITS 50% OF AVAILABILITY = 38 PERMITS AVAILABLE
MON-FRI 8AM-9AM AND 5PM-8PM. ALLOWS HOLDERS TO PARK 5PM-9AM
SAT AND SUN 8AM-8PM
COST PER PERMIT = 3 MONTH PERMIT IS £75, 6 MONTH PERMIT IS £137 AND ANNUAL PERMIT IS £250

C2 PERMITS 10% OF AVAILABILITY = 8 PERMITS AVAILABLE
MON-SUN 8AM-8PM
COST PER PERMIT = 3 MONTH PERMIT IS £225, 6 MONTH PERMIT IS £412 AND ANNUAL PERMIT IS £750

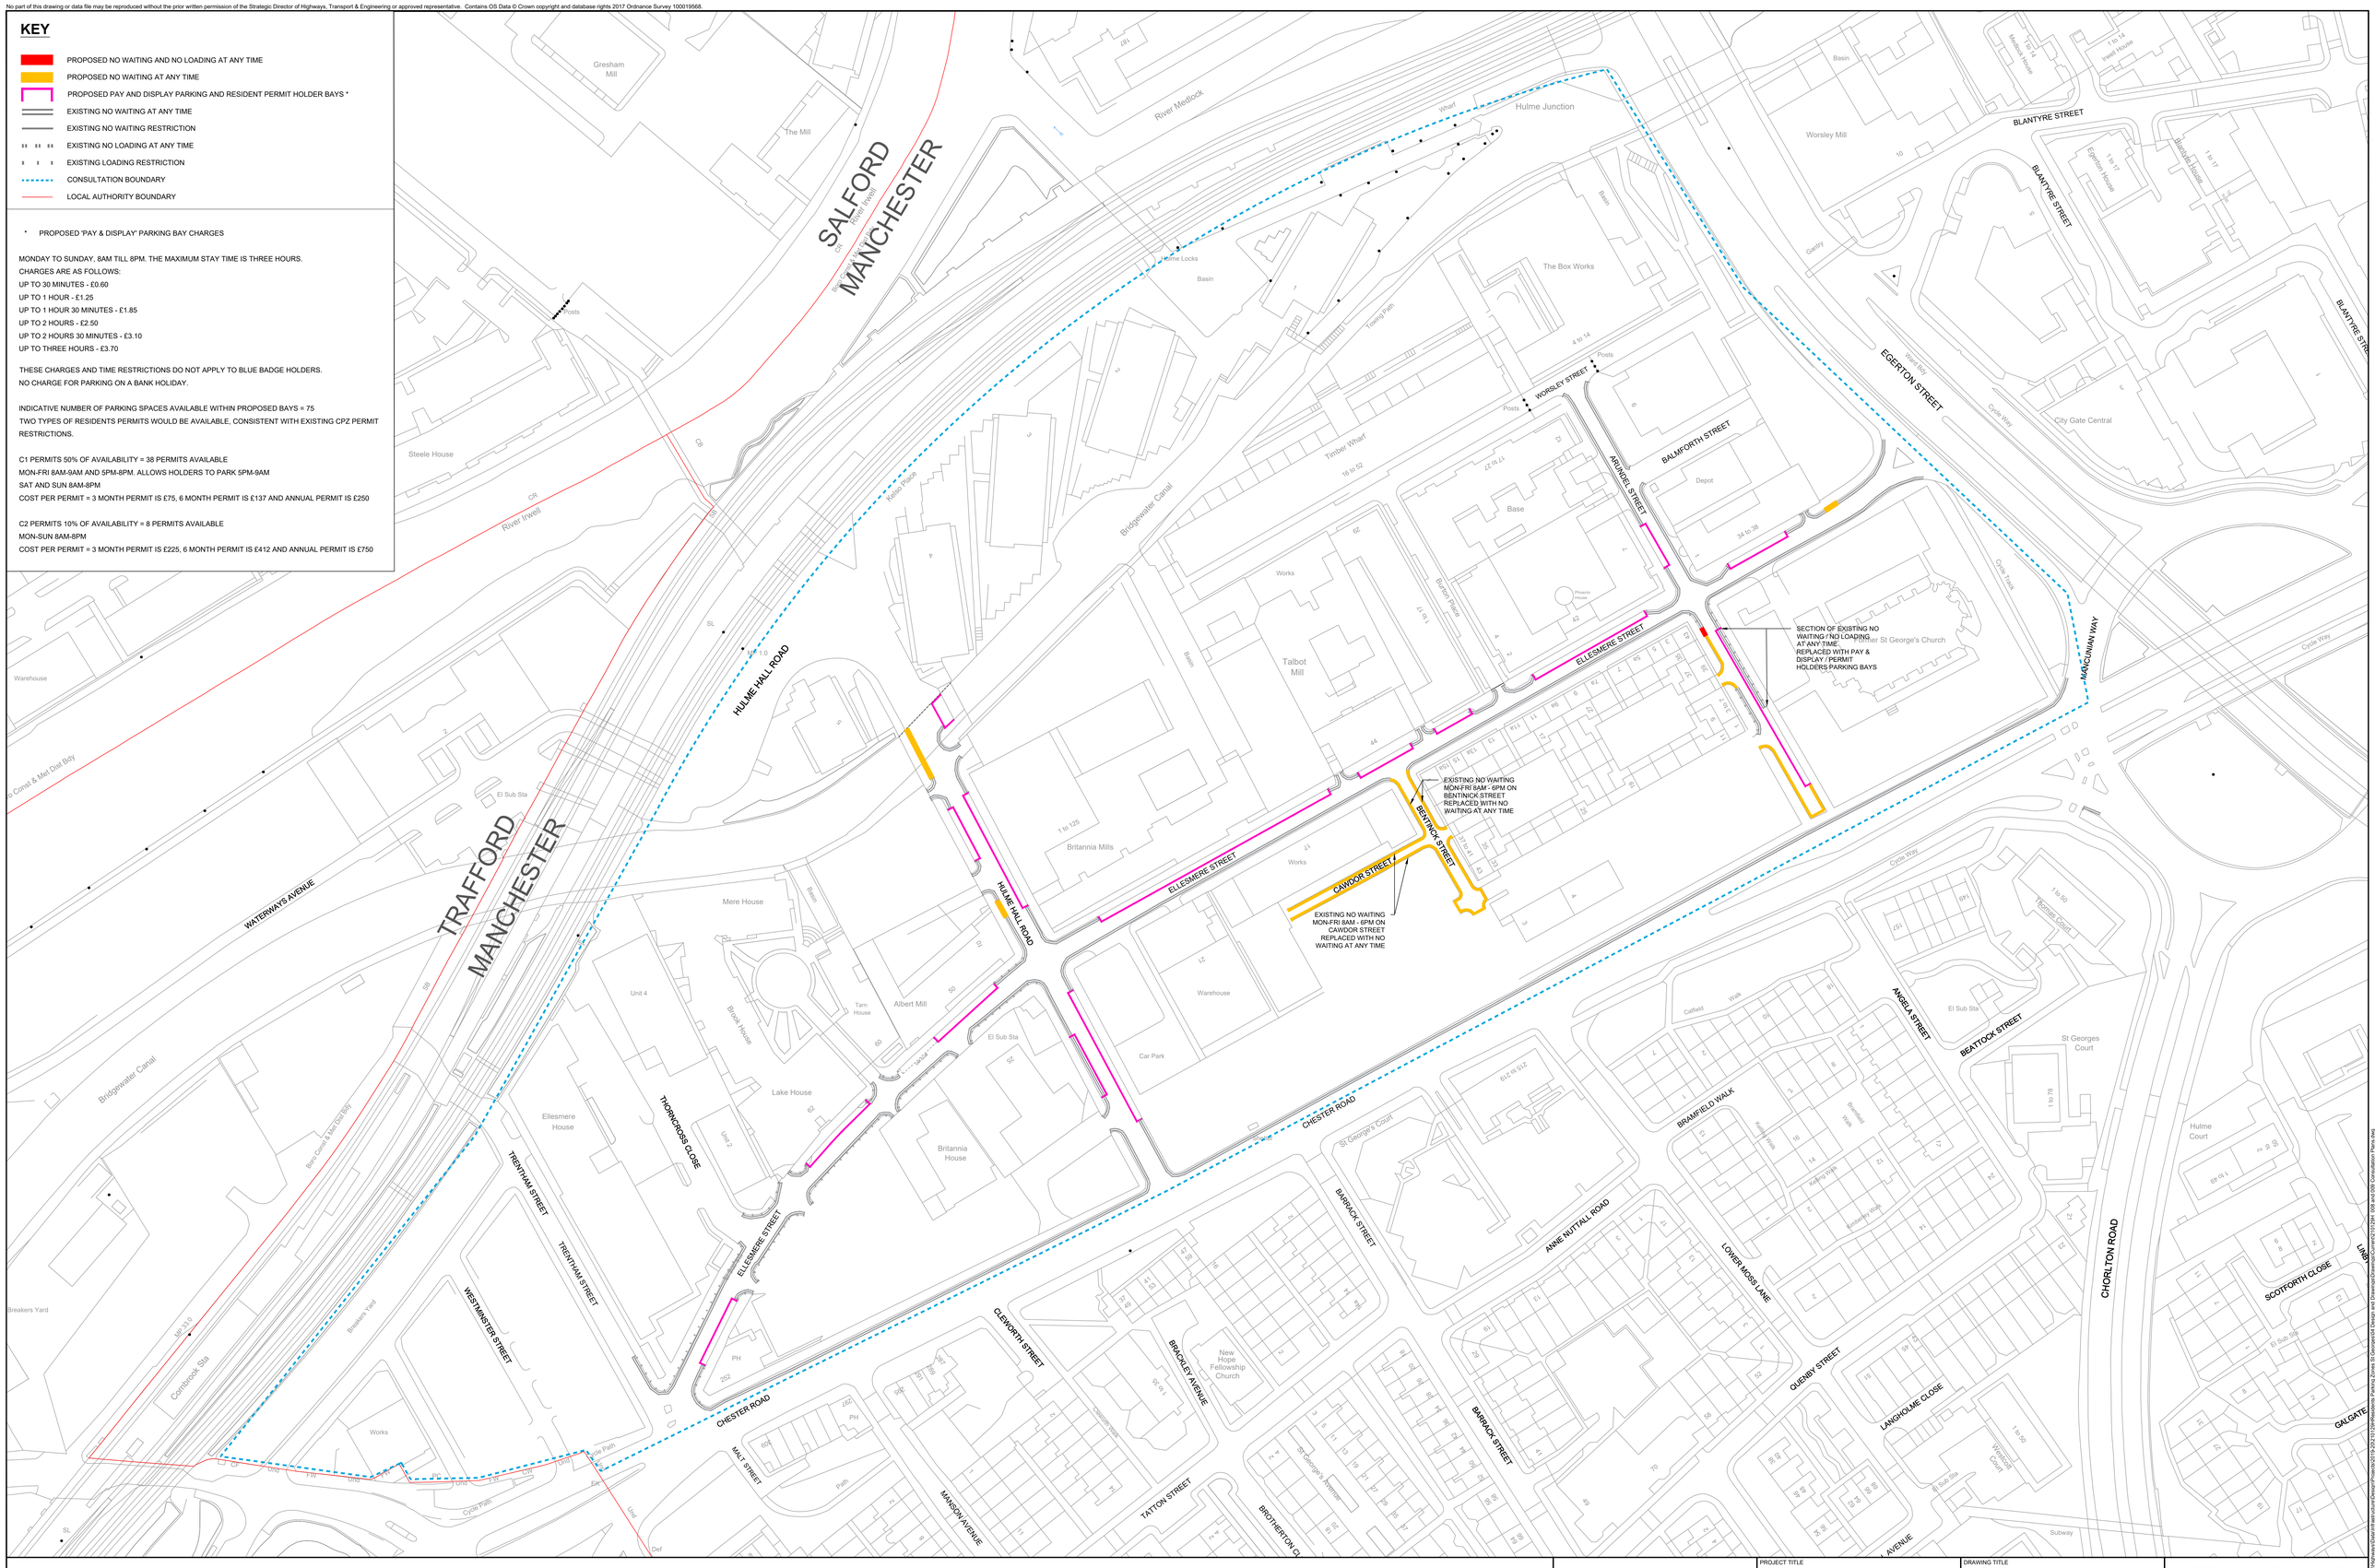

REV	DESCRIPTION OF CHANGE	DATE

PROJECT TITLE: BRITANNIA BASIN PARKING SCHEME

DRAWING TITLE: PROPOSED ROAD MARKINGS

SIZE	SCALE	DATE	DRAWN	CHECKED	APPROVED	DRAWING NUMBER	REV
A0	NTS		PG	JS	CK	210129H_008	-

MANCHESTER CITY COUNCIL

Highways
Neighbourhoods Directorate
PO Box 532
Town Hall
Manchester M60 2LA

LAND Site 1:1250 Scale Drawing Number 210129H_008 Drawn by PG Checked by JS Date 13/03/2018 Drawing Type Parking Zones & Schemes Plan Drawing Title Proposed Road Markings Project Title Britannia Basin Parking Scheme